## MEMBER DATA

Column data is listed from Base to Eave – Rafter data is listed from Eave to Peak

| Mark | Outside Flange | Web | Inside Flange |
|---|---|---|---|
| Col (RC-1) | 1/4 x 8 | 3/16 x 12 to 30 | 1/4 x 8 |
| Col (IC-9) | Pipe 8 5/8 x 0.2500 | | |
| Col (IC-10) | Pipe 8 5/8 x 0.2190 | | |
| Raf (RR-3) | 1/4 x 6 | 1/4 x 30 | 1/4 x 6 |
| | 1/4 x 6 x 20-0 | 3/16 x 30 x 20-0 | 1/4 x 6 x 20-0 |
| | 1/4 x 6 x 10-0 | 1/4 x 30 to 36 x 10-0 | 1/4 x 6 x 10-0 |
| Raf (RR-5) | 1/2 x 6 x 20-0 | 5/16 x 36 x 20-0 | 1/2 x 6 x 20-0 |
| | 1/4 x 6 x 10-0 | 1/4 x 36 to 30 x 10-0 | 1/4 x 6 x 10-0 |
| | 1/4 x 6 x 20-0 | 3/16 x 30 x 20-0 | 1/4 x 6 x 20-0 |
| Raf (RR-7) | 3/8 x 6 x 11-0 | 1/4 x 30 to 32 3/4 x 11-0 | 3/8 x 6 x 11-0 |
| | 3/8 x 6 x 11-0 | 1/4 x 32 3/4 to 30 x 11-0 | 3/8 x 6 x 11-0 |

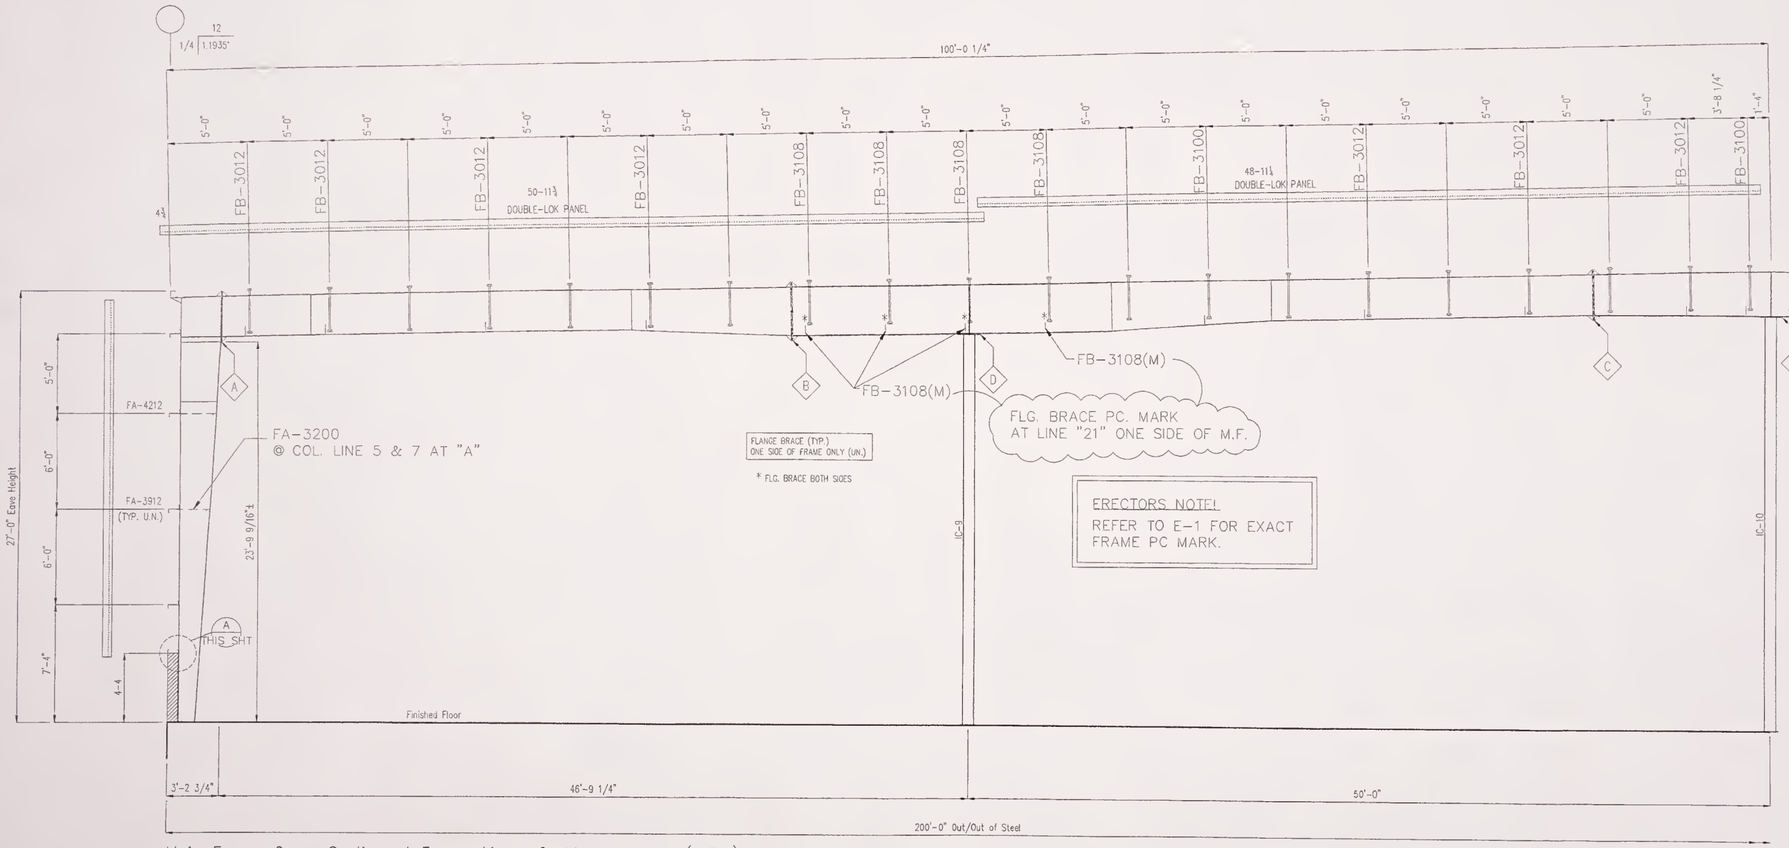


Main Frame Cross Section at Frame Lines: 2-11 (N.T.S)

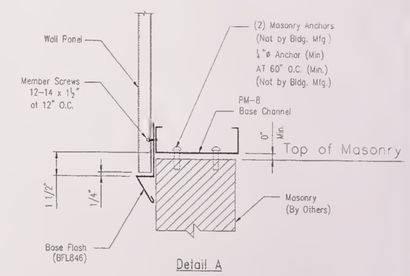


Detail A

Typical Masonry Wall With Base Channel Detail

NOTE: THE UNDERSIGNED IS NOT THE ENGINEER OF RECORD FOR THE OVERALL PROJECT.

| DSN. APR. | APR. DATE |
|---|---|
| | |

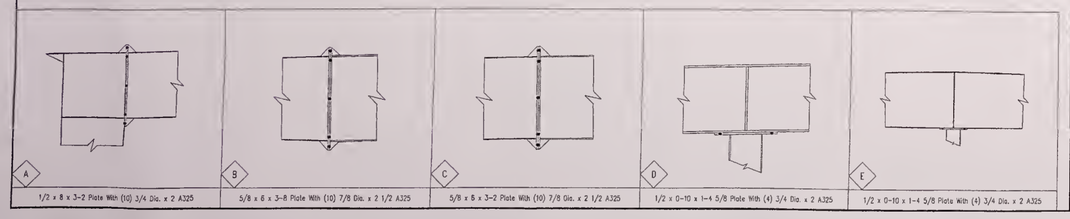


## DRAWING STATUS

☐ FOR APPROVAL:
THESE DRAWINGS, BEING FOR APPROVAL, ARE BY DEFINITION NOT FINAL, AND ARE FOR CONCEPTUAL REPRESENTATION ONLY. THEIR PURPOSE IS TO CONFIRM PROPER INTERPRETATION OF THE PROJECT DOCUMENTS. ONLY DRAWINGS ISSUED "FOR CONSTRUCTION" CAN BE CONSIDERED AS COMPLETE.

☐ FOR PERMIT:
THESE DRAWINGS, BEING FOR PERMIT, ARE BY DEFINITION NOT FINAL IN THAT, AS A MINIMUM, PIECE MARKINGS ARE NOT IDENTIFIED. ONLY DRAWINGS ISSUED " FOR CONSTRUCTION " CAN BE CONSIDERED AS COMPLETE.

☒ FOR CONSTRUCTION:
FINAL DRAWINGS.

REVISIONS

| NO. | DATE | DESCRIPTION | BY | CK'D |
|---|---|---|---|---|
| A | 01.30.05 | FOR APPROVAL | TVD | RB |
| 0 | 6/02/05 | FOR CONSTRUCTION | GM | TVD |


METALLIC
metallic building company
7301 FAIRVIEW • HOUSTON, TEXAS • P.O. BOX 40338
ZIP 77041 (713) 466-7788 ZIP 77240


| | | | |
|---|---|---|---|
| DESCRIPTION | FRAME CROSS SECTION | | |
| SIZE | SEE BUILDING DESCRIPTION SHEET C1 | | |
| CUSTOMER | TRINITY CONTRACTING, INC. | OWNER OR PROJECT | PREMIUM MOLDING |
| LOCATION | LATROBE, PA. | CAD BY | TVD |

| DRN. BY | CK'D BY | DATE | SCALE | JOB NO. | PH | BLDG. DESC. (ALPHA) | SHEET NO. | ISSUE |
|---|---|---|---|---|---|---|---|---|
| | | | NONE | 2705-221276 | | | E6 of | 0 |